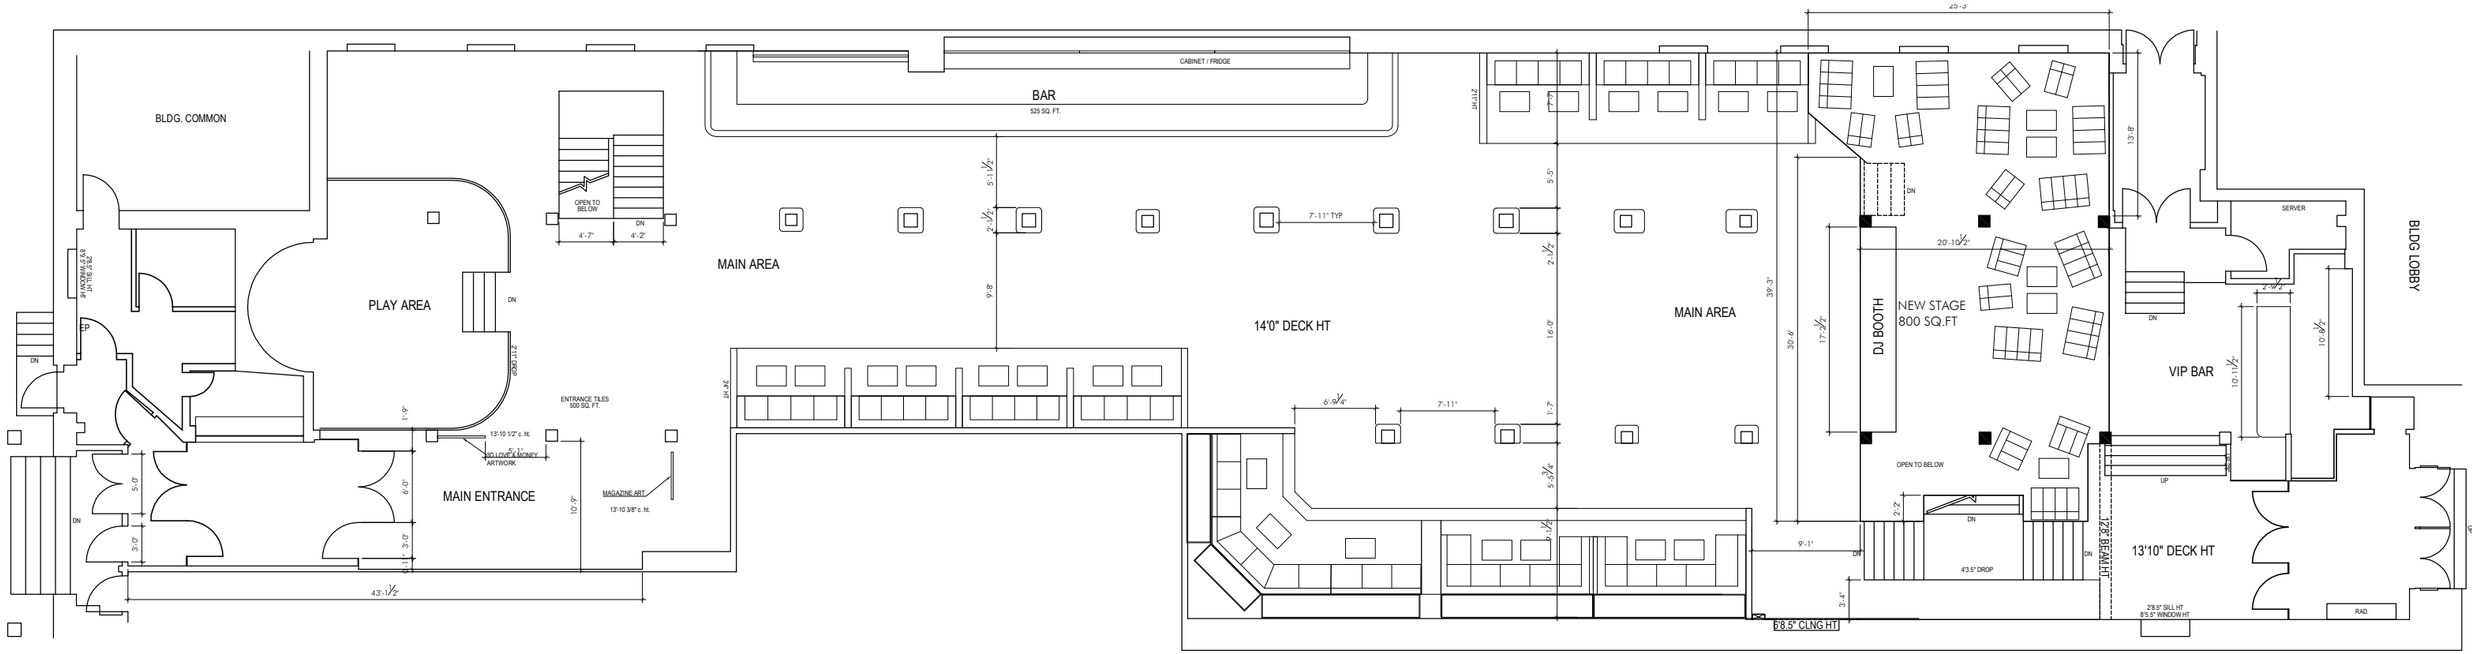

TOYROOM NIGHT CLUB
PROPOSED GROUND FLOOR PLAN